PRELIMINARY STREET PLAN
WRANGLER RIDGE SUBDIVISION

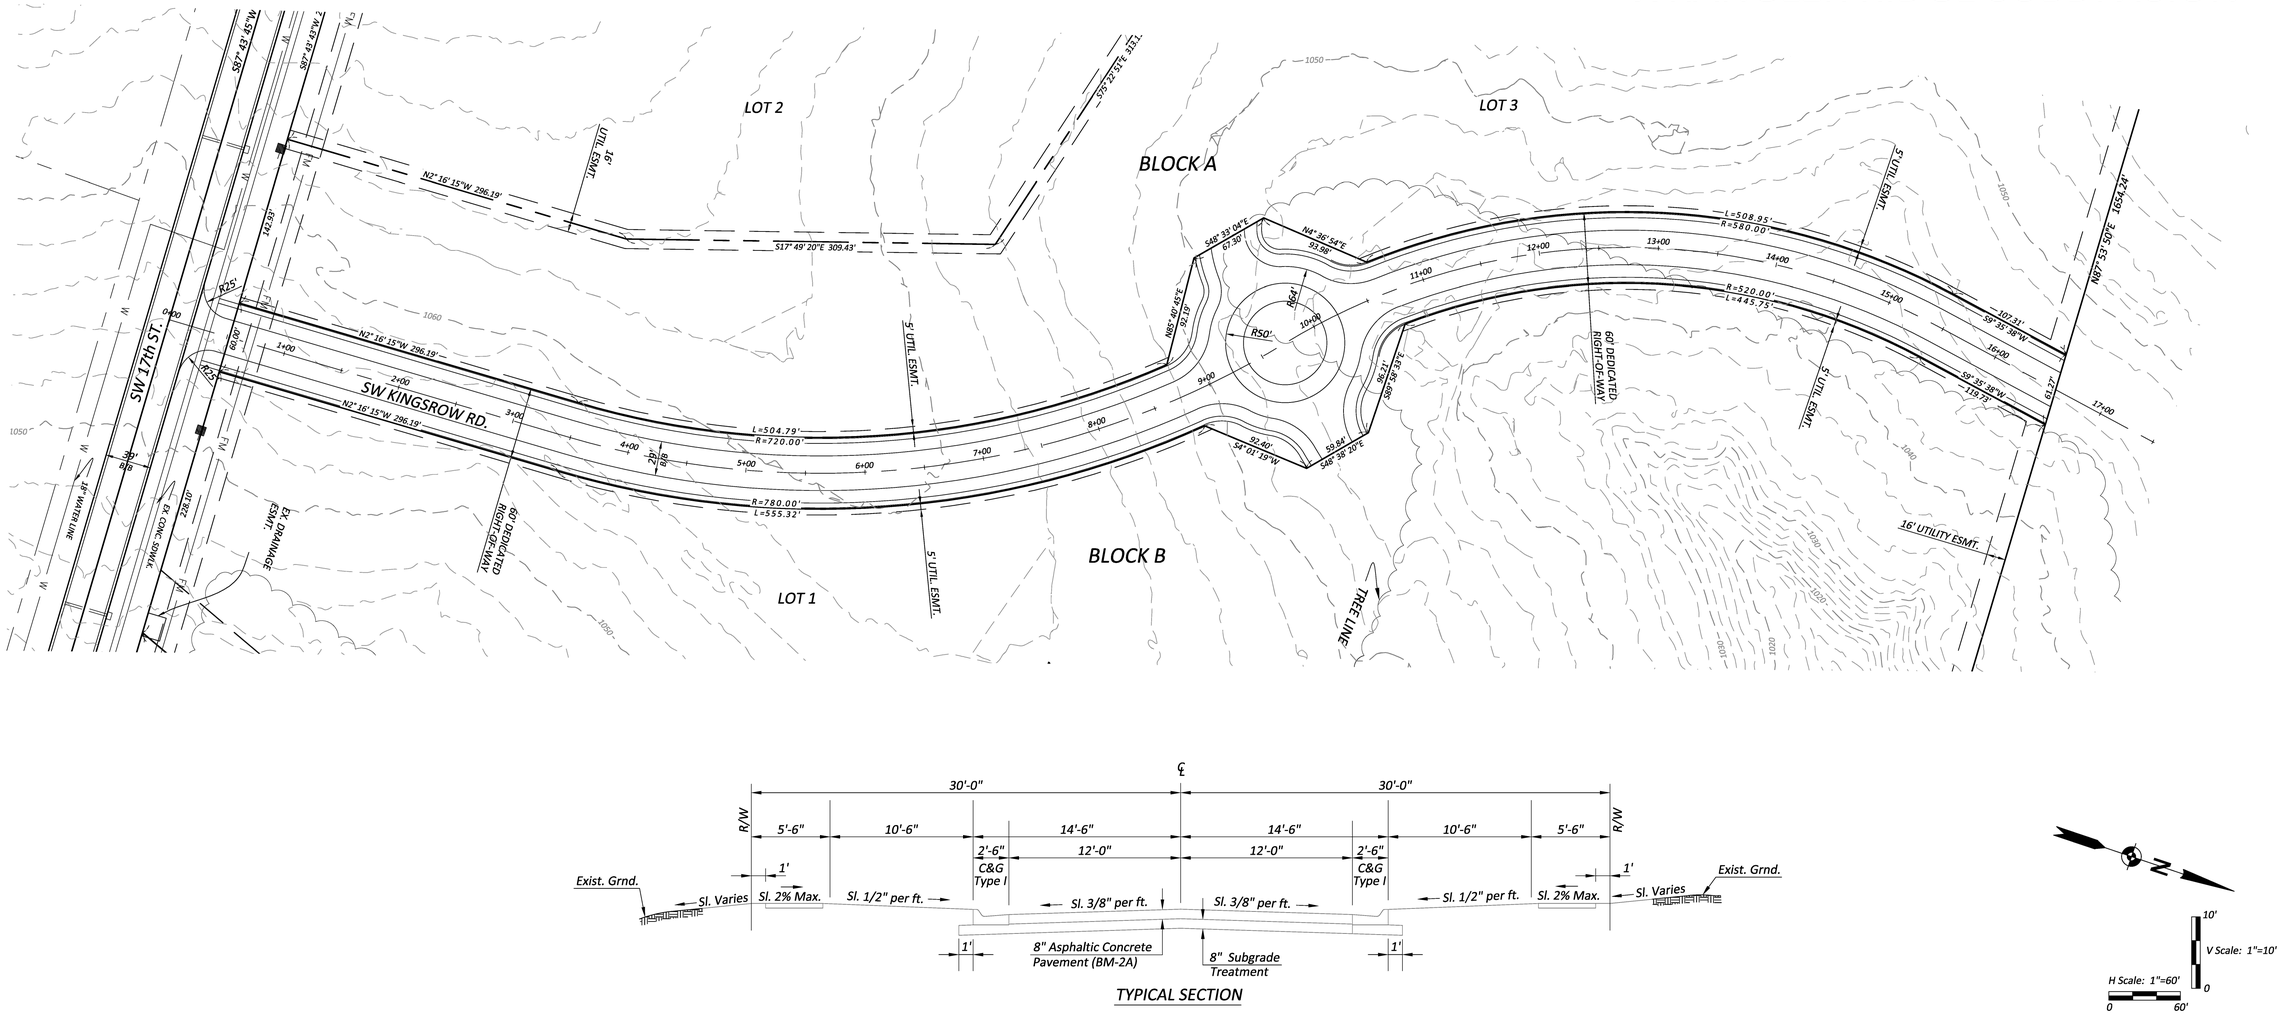

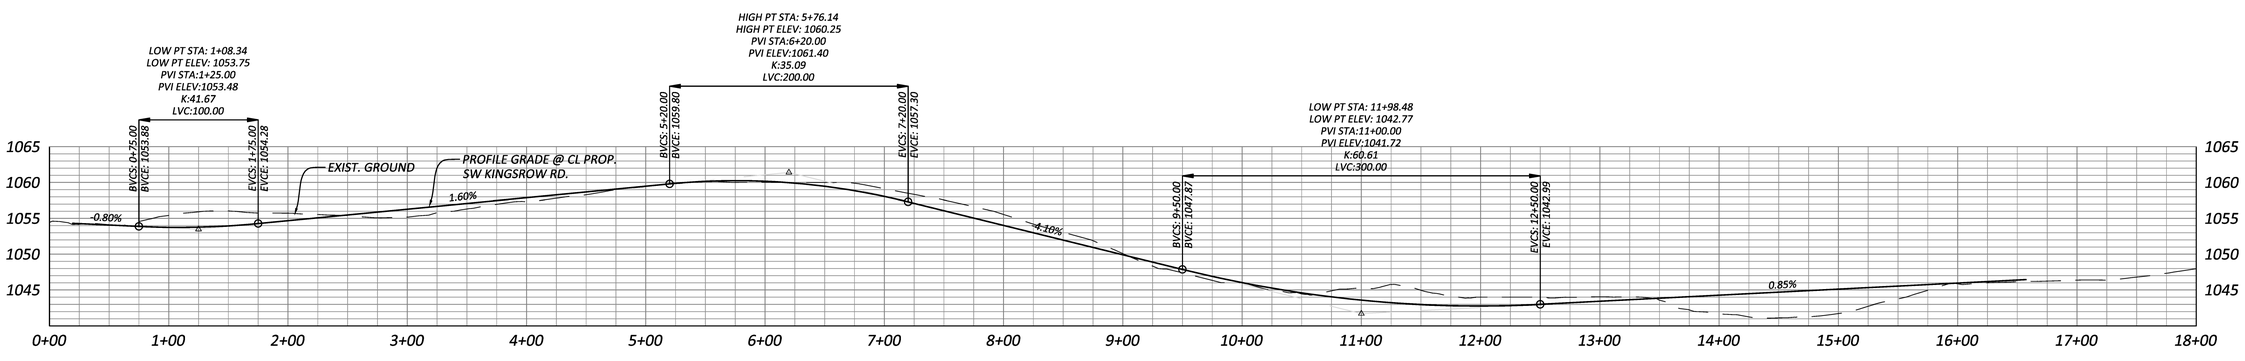

SW KINGSROW RD. PROFILE

Rev.	By	Date	Description

Prepared for:

JOHN P. & BARBARA R. HOFFER
4840 SW 69th ST.
AUBURN, KANSAS 66402

Schmidt, Beck & Boyd Engineering, LLC
1415 SW Topeka Blvd.
Topeka, KS 66612
Ph: (785) 215-8630

SHEET TITLE:

PRELIMINARY STREET PLAN
PROPOSED SW KINGSROW RD.

SBB Proj. No.:	13-177
	– –
Drawn by:	MB
Checked by:	RS
Date:	02/14/2014
Scale:	1"=60'
Drawing No.:	Sh. 1 of 1