WRANGLER RIDGE
MASTER PLANNED UNIT DEVELOPMENT PLAN

LOTS 1-3, BLOCK A AND LOTS 1 & 2, BLOCK B, WRANGLER RIDGE SUBDIVISION, IN THE CITY OF TOPEKA, SHAWNEE COUNTY, KANSAS

BOOK _____ PAGE _____

DATE _____ TIME _____

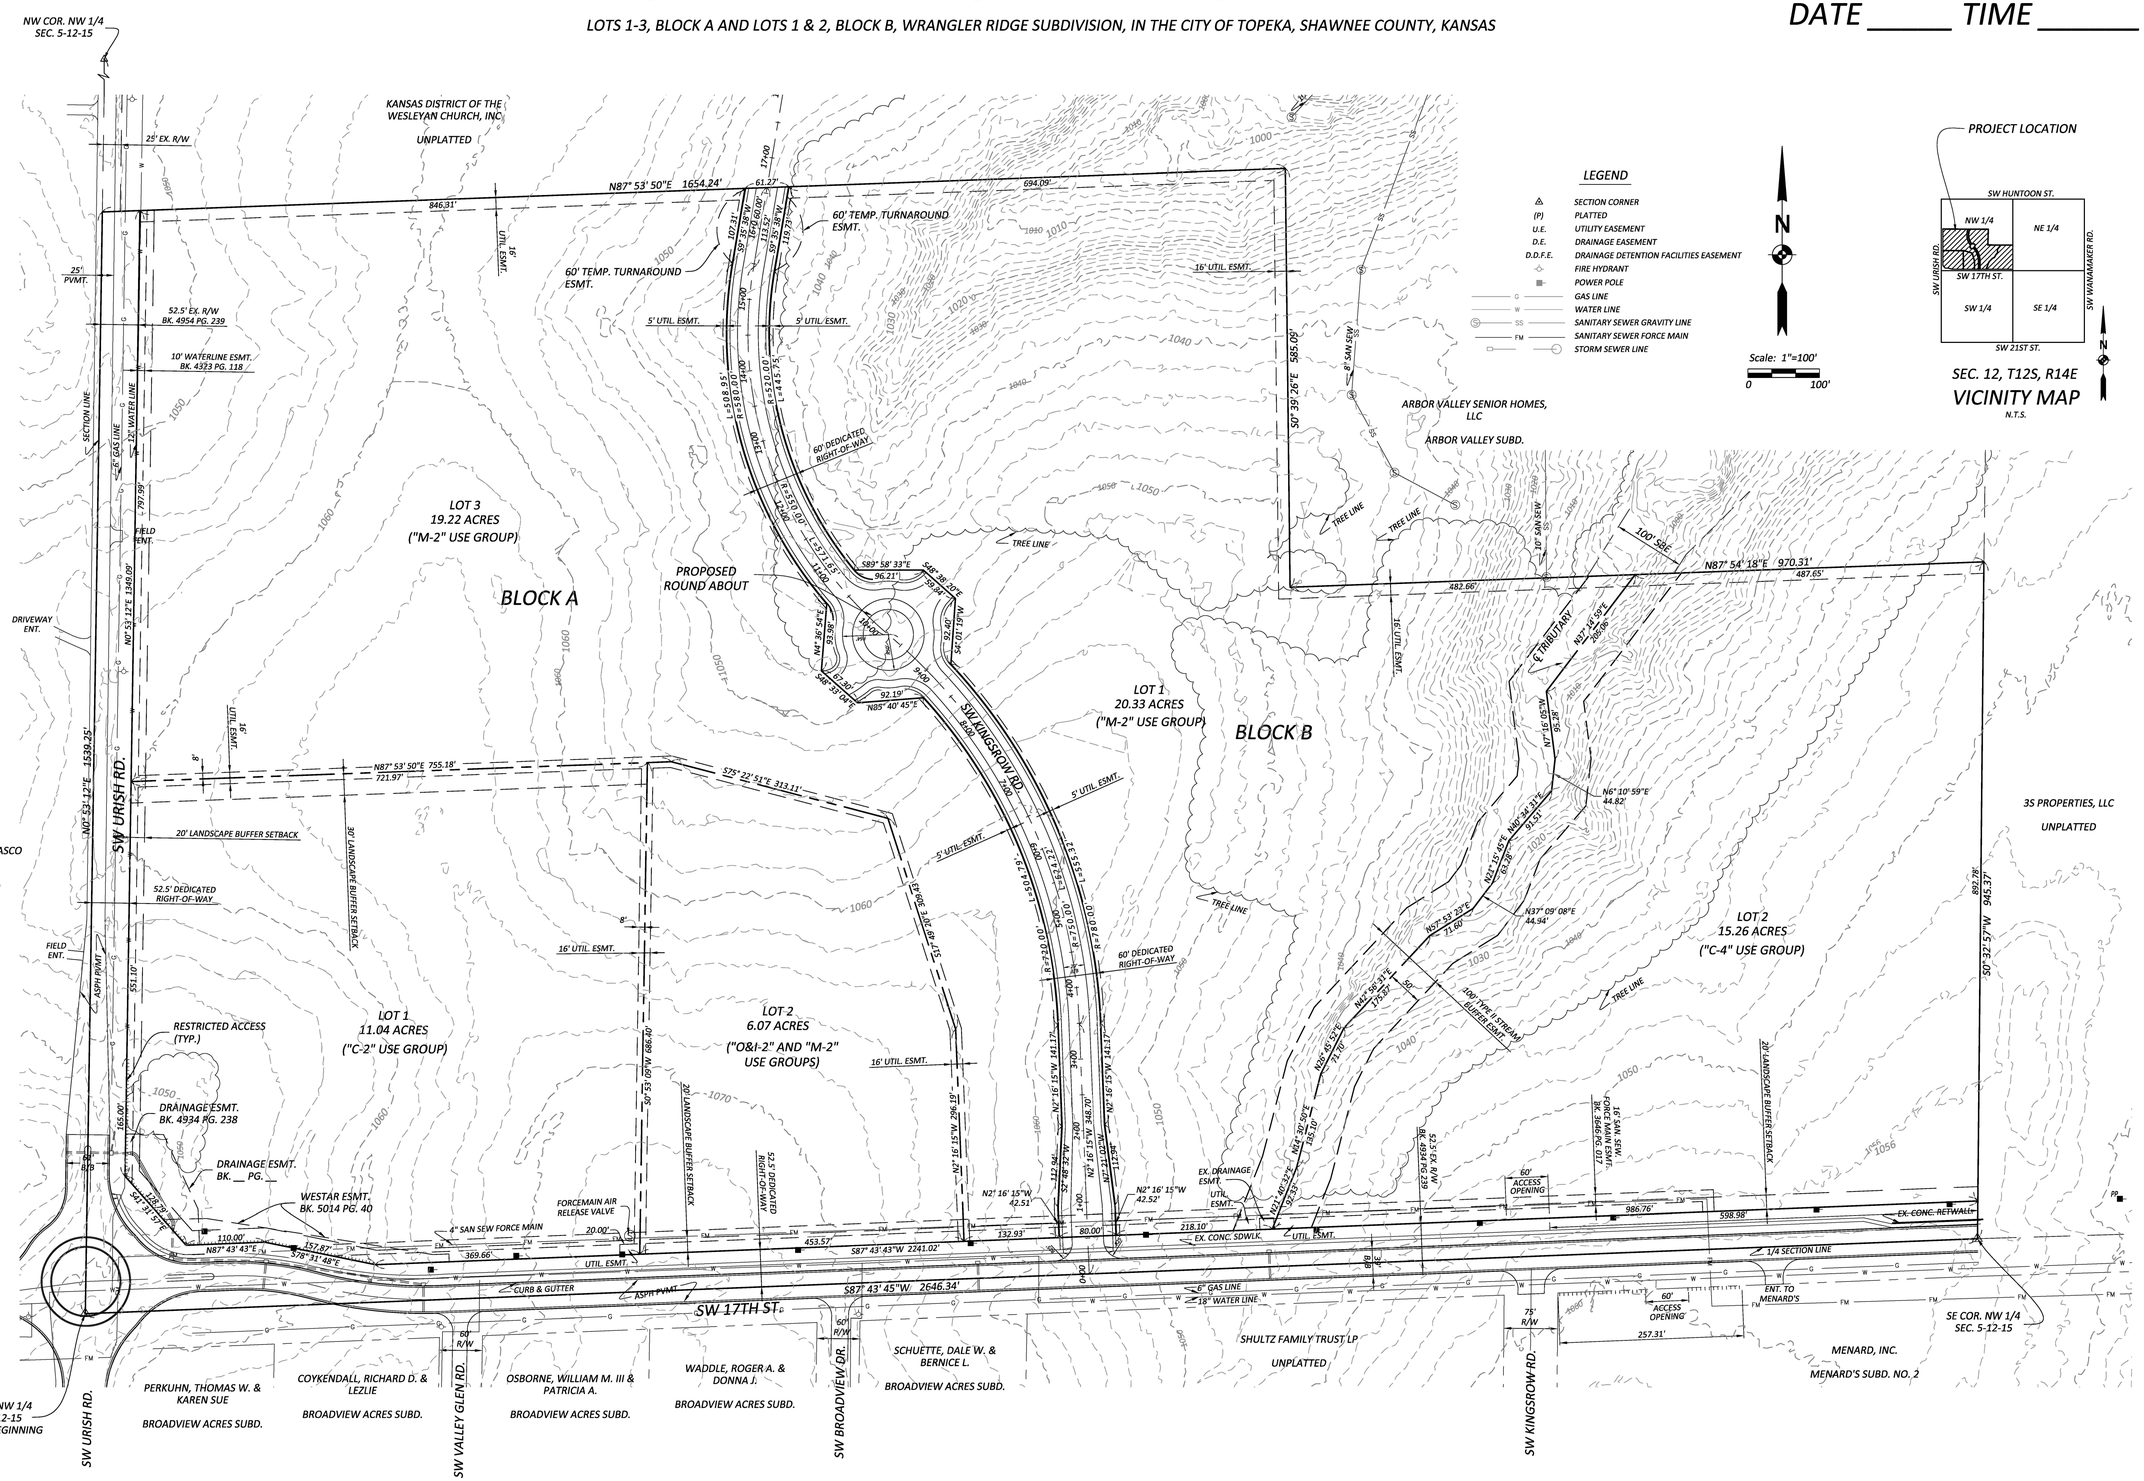

P -14/04

Rev.	By	Date	Description
1	SBB	2/14/14	REVISED PER STAFF PRELIMINARY COMMENTS
2	SBB	3/27/14	REVISED PER STAFF REVIEW COMMENTS

Prepared for:

JOHN P. AND BARBARA R. HOFFER
4840 SW 69TH ST.
AUBURN, KS 66402

Schmidt, Beck & Boyd Engineering, LLC
1415 SW Topeka Blvd.
Topeka, KS 66612
Ph: (785) 215-8630

SBB

PROJECT TITLE:

WRANGLER RIDGE
MASTER PLANNED UNIT DEVELOPMENT PLAN
SW 17TH ST. & SW URISH RD.
TOPEKA, KANSAS

SBB Proj. No.:	13-177
	– –
Drawn by:	MB
Checked by:	KB
Date:	2/7/2014
Scale:	1"=100'
Drawing No.:	Sh. 2 of 2